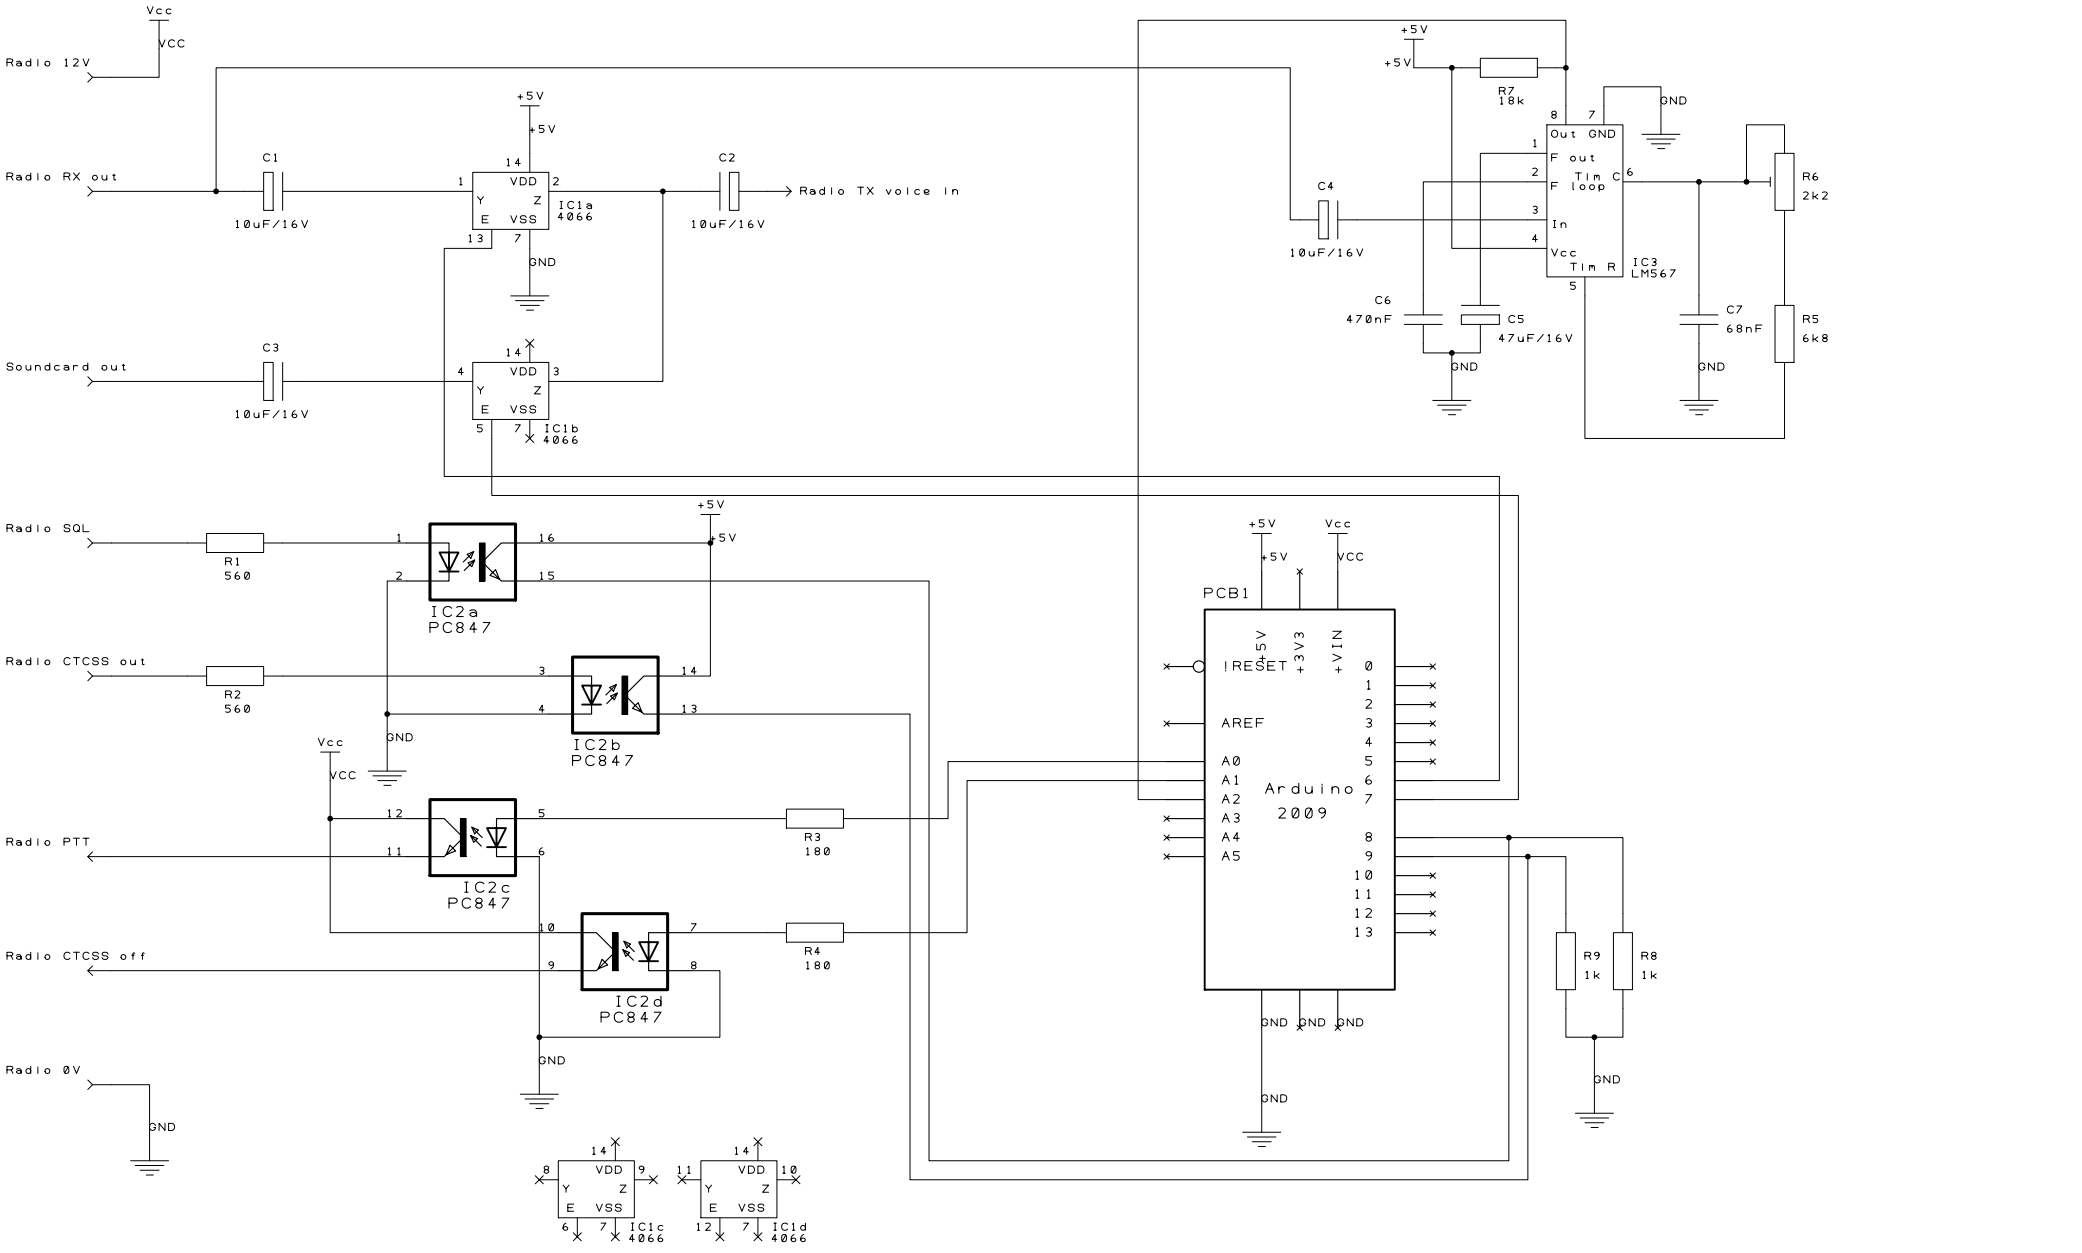

E	D	C	B	A	Drawn	Check	Projection Do Not Scale	Design by 5P6Q Niels Krogsgaard Muldbjergvej 26 DK - 6971 Spjald	
Drn	Drn	Drn	Drn	Project P6Q-400			Client		
Chk	Chk	Chk	Chk	Title Repeater control			Filename	Drawing No. P6Q-400	Sheet 1 of 1